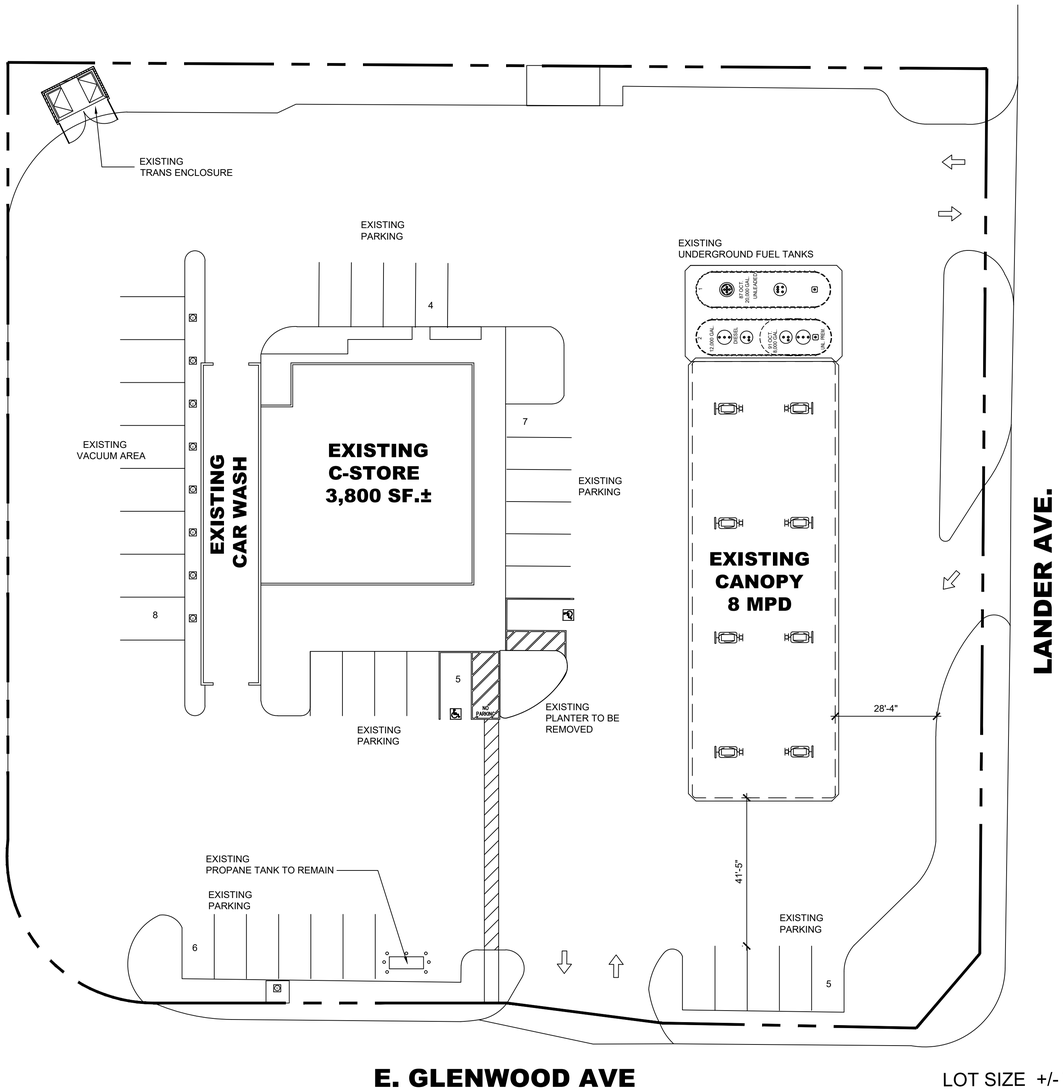

01 EXISTING SITE PLAN
SCALE: 1"=20'

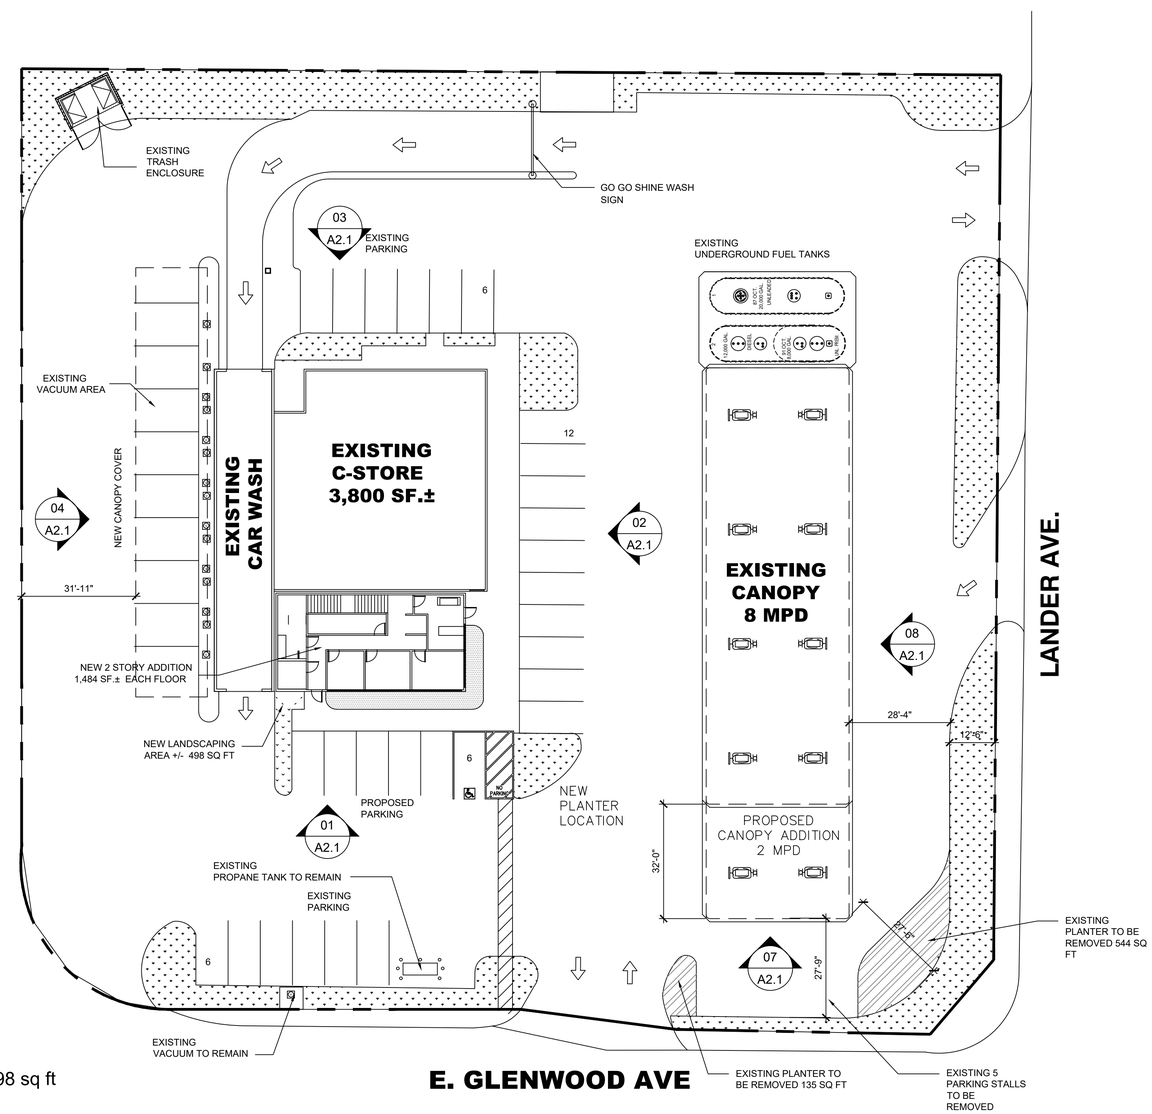

02 PROPOSED SITE PLAN
SCALE: 1"=20'

LOT SIZE +/- 71,598 sq ft

Existing Landscaping +/- 7,696 sq ft

Landscaping to be removed +/- 679 sq ft

New Landscaping Area +/- 498 sq ft

Total Landscaping Area +/- 7,515 sq ft

Total Landscaping Area +/- 10.5 %

AGCDC.COM
AGC DESIGN CONCEPT, INC.
28524 Constellation Rd
Valencia, CA 91355
Phone: 661.295.1111

NO.	DATE	REVISIONS	BY

EXISTING GAS STATION
1801 LANDER AVENUE
TURLOCK, CA
EXISTING AND PROPOSED SITE PLAN

consultant job#
master release date
project exe date
master drawn by
Filename AGC
Facility/Project
sheet name
AS.1