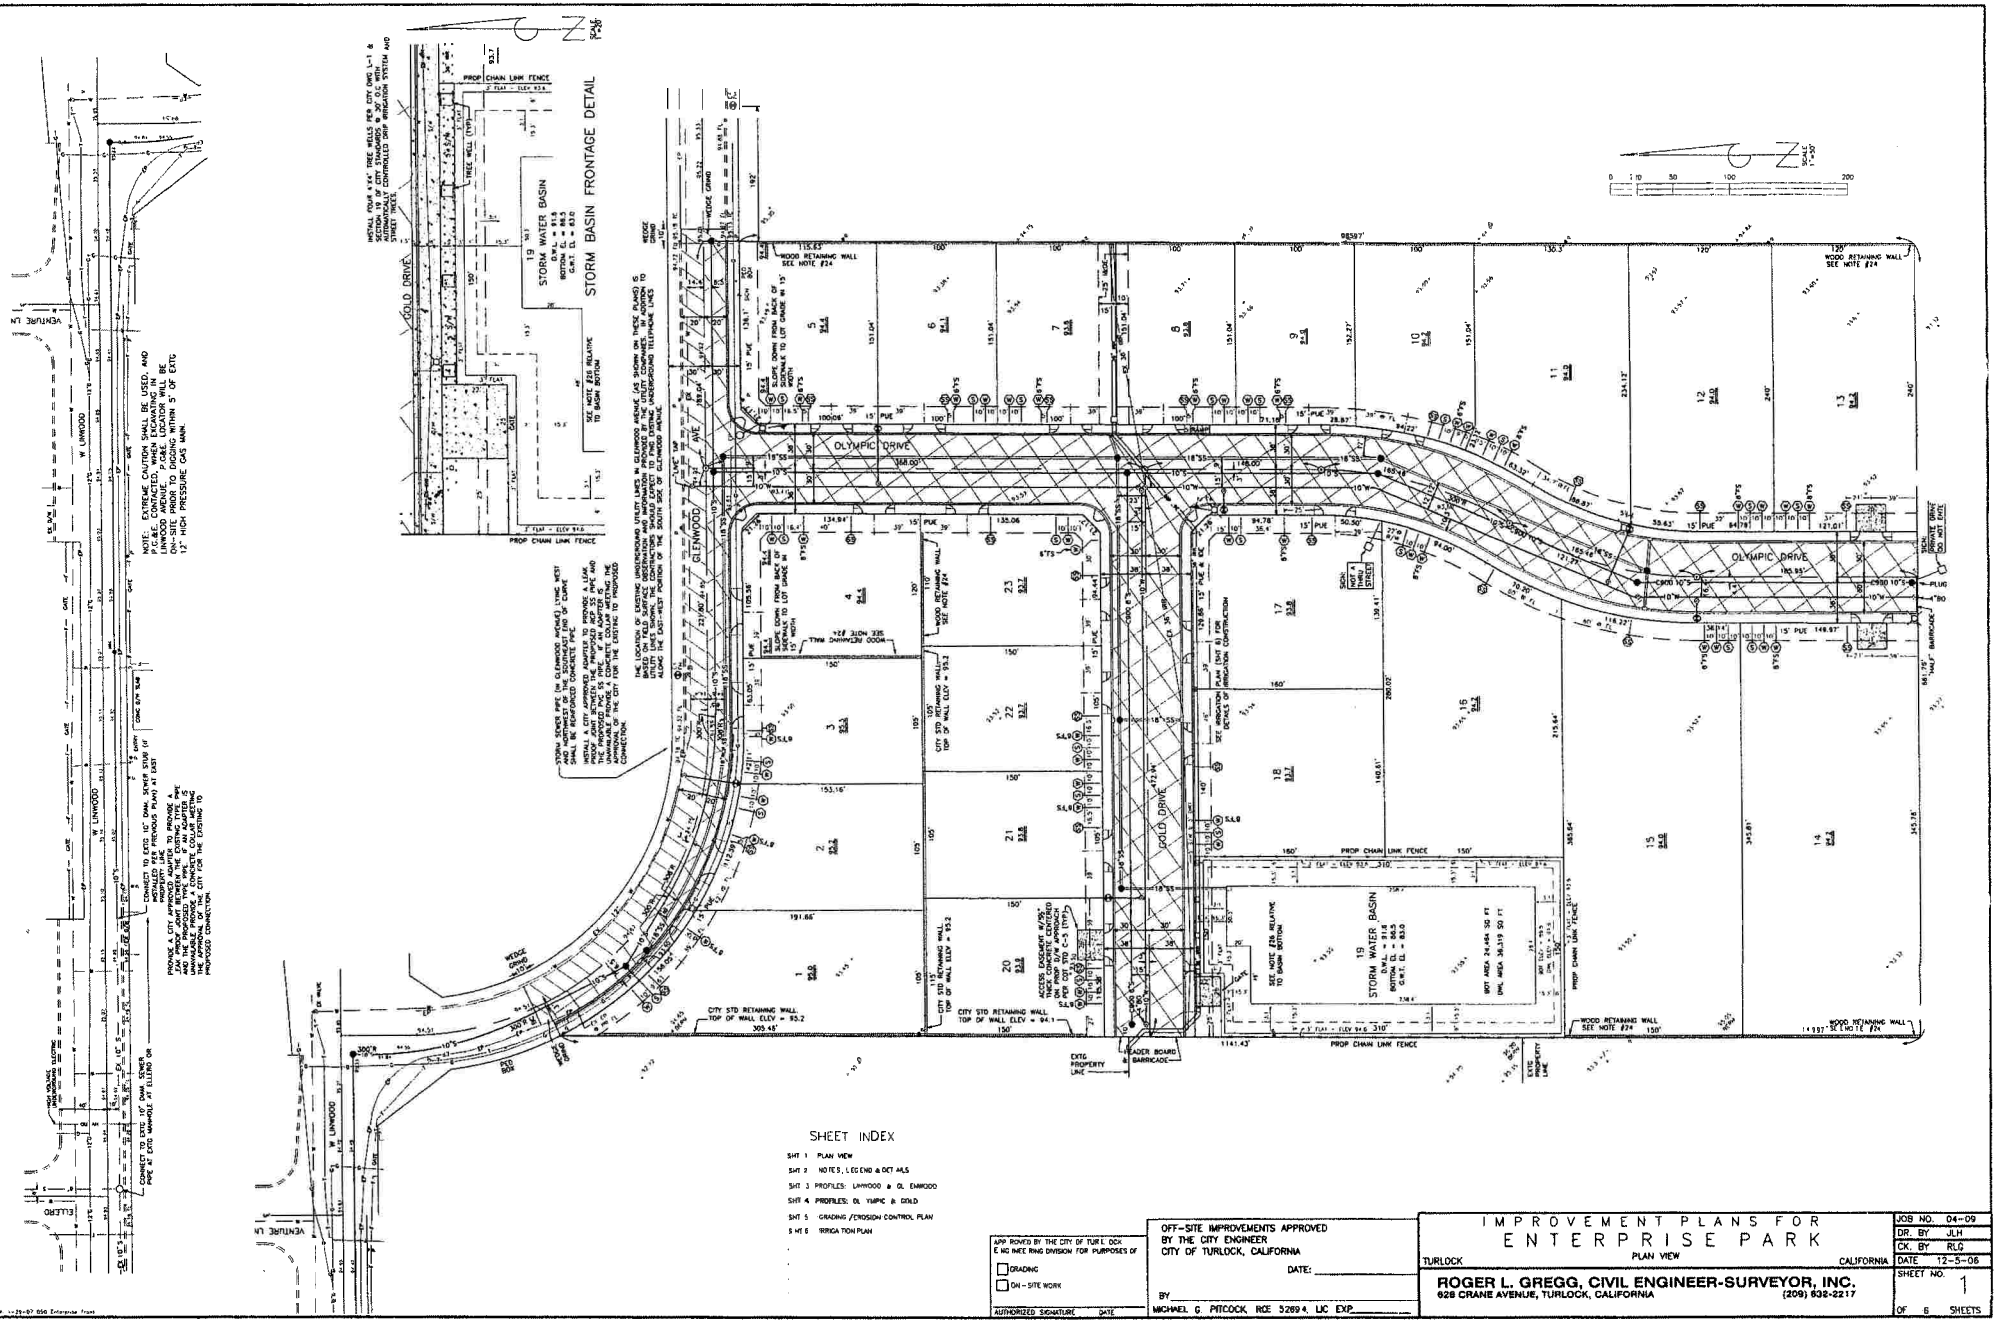

SHEET INDEX

SHT 1 PLAN VIEW
SHT 2 NOTES, LEGEND & DET AILS
SHT 3 PROFILES: LINWOOD & OL EMWOOD
SHT 4 PROFILES: OL YMPIC & GOLD
SHT 5 GRADING /EROSION CONTROL PLAN
SHT 6 IRRIGATION PLAN

APPROVED BY THE CITY OF TURLOCK FOR COMPLIANCE WITH ENGINEERING DIVISION FOR PURPOSES OF

☐ GRADING
☐ ON-SITE WORK

AUTHORIZED SIGNATURE DATE

OFF-SITE IMPROVEMENTS APPROVED
BY THE CITY ENGINEER
CITY OF TURLOCK, CALIFORNIA

DATE: _____

BY _____
MICHAEL G. PITCOCK, RCE 52694, LIC EXP. _____

IMPROVEMENT PLANS FOR ENTERPRISE PARK

PLAN VIEW

TURLOCK CALIFORNIA

ROGER L. GREGG, CIVIL ENGINEER-SURVEYOR, INC.
628 CRANE AVENUE, TURLOCK, CALIFORNIA (209) 632-2217

JOB NO. 04-09
DR. BY JLH
CK. BY RLG
DATE 12-5-06
SHEET NO. 1
OF 6 SHEETS